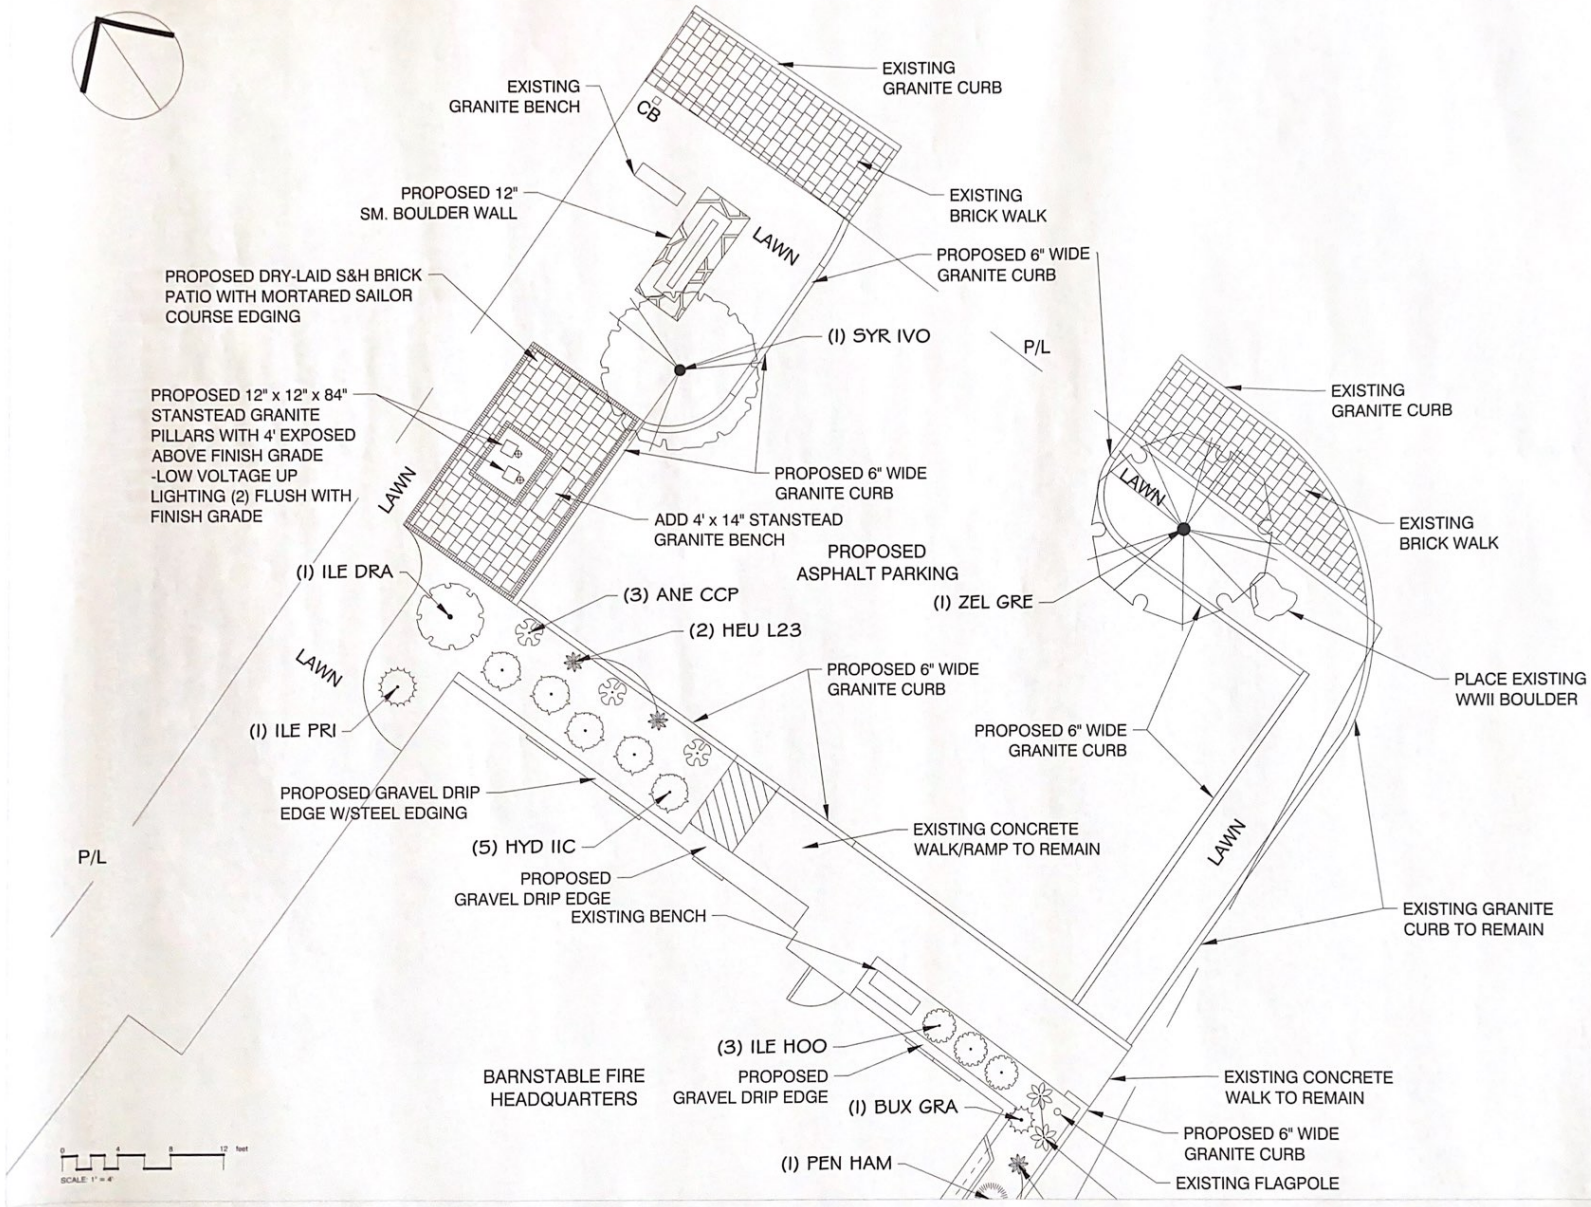

SHEET 2 OF 2

NOTE: All rights reserved. The drawings, designs, and ideas embodied therein are the property of Cape Land Design, LLC., and shall not be copied, reproduced, or disclosed to any outside organizations without written consent from Cape Land Design, LLC.

PREPARED FOR: BARNSTABLE FIRE DEPARTMENT
3249 MAIN STREET
BARNSTABLE, MA 02630

PREPARED BY: CAPE LAND DESIGN, LLC.

Draft: DRD | Final Review: DRD | Sur: Plot plan on file-T O B. | Completed by: E.K. | Proj #: 23-013

TITLE: PROPOSED 9/11 MEMORIAL & PARKING RENOVATIONS ENLARGED FRONT VIEW

DATE: 5.19.23 SCALE: 1"=4'